DIMENSIONS AND ELEVATIONS IN METRES

AERODROME OBSTACLE CHART - ICAO

TYPE A - OPERATING LIMITATIONS

CONSULT NOTAM FOR LATEST INFORMATION

SHANNON/ IRELAND


RUNWAY 05-23


MAGNETIC VARIATION 2° W, 2026

ANNUAL CHANGE -12' W

RUNWAY 05-23

DECLARED DISTANCES		
RWY 05		RWY 23
3200	TAKE-OFF RUN AVAILABLE	3200
3260	TAKE-OFF DISTANCE AVAILABLE	3260
3200	ACCELERATE-STOP DISTANCE AVAILABLE	3200
3200	LANDING DISTANCE AVAILABLE	3056

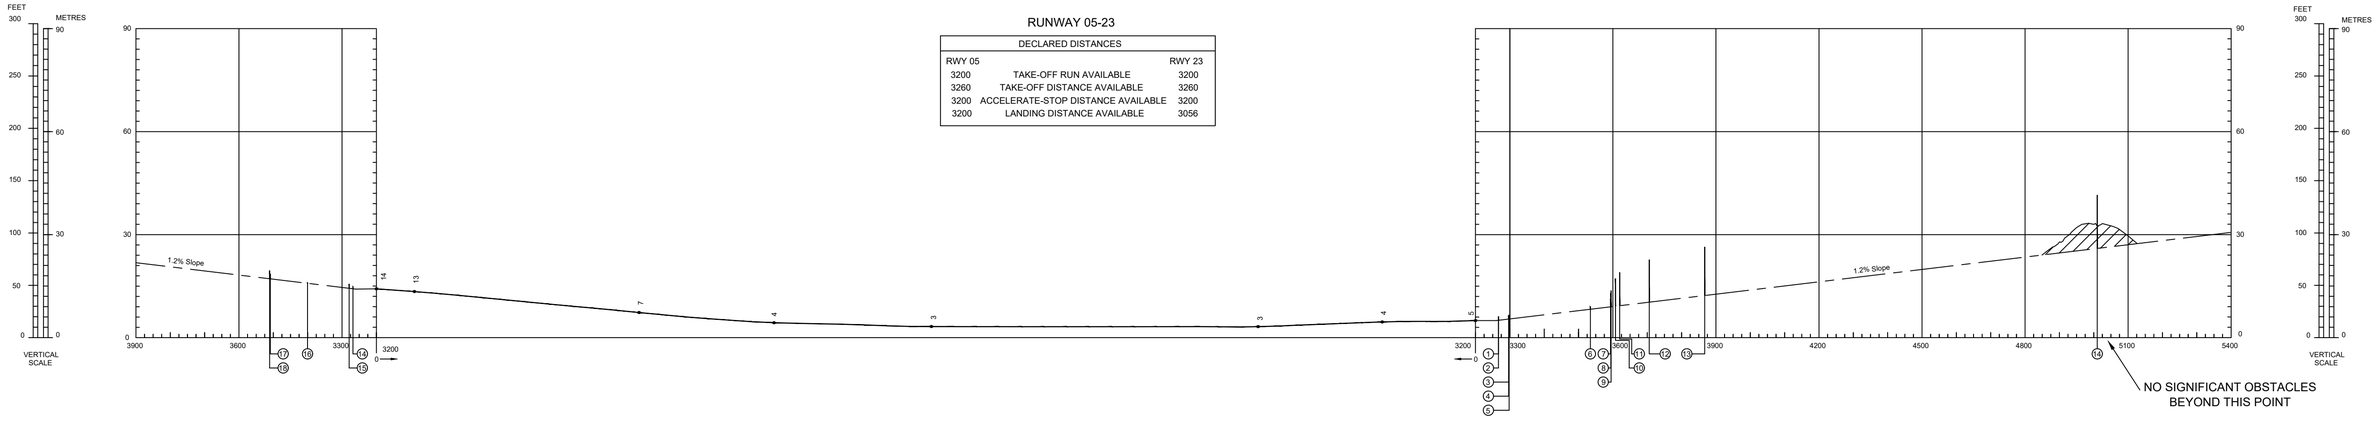

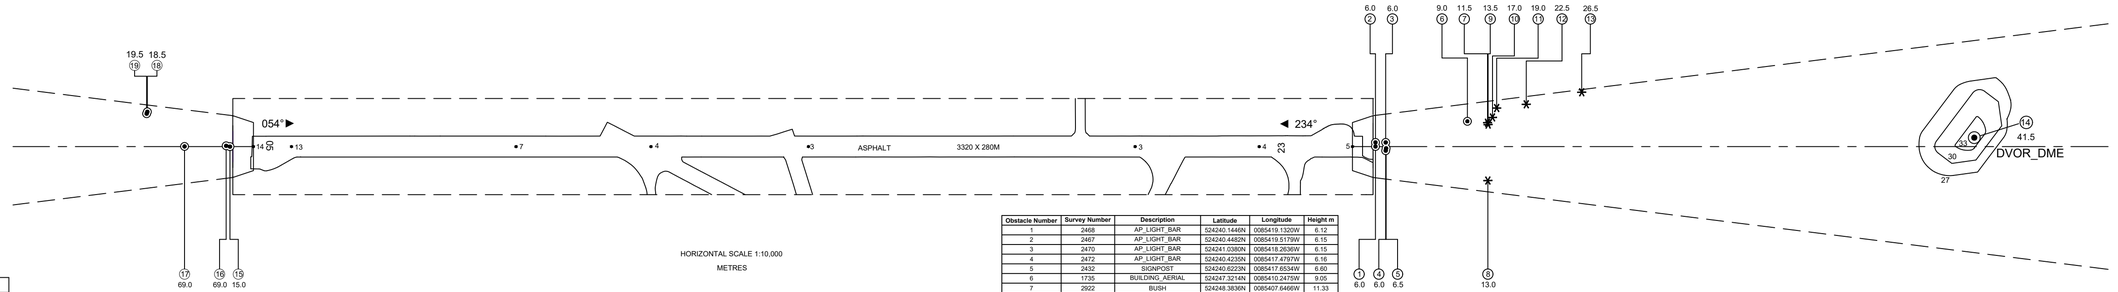

HORIZONTAL SCALE 1:10,000

METRES

100 0 100 200 300 400 500 600 700 800 900 1000

500 250 0 500 1000 1500 2000 2500 3000

FEET

Obstacle Number	Survey Number	Description	Latitude	Longitude	Height m
15	2441	AP_LIGHT	524134.0611N	0085639.5567W	14.91
16	2433	SIGNPOST	524133.8995N	0085640.0981W	15.61
17	2412	NFM_24	524131.4516N	0085645.1413W	16.04
18	1543	ANTENNA	524131.8836N	0085652.9881W	18.55
19	1544	ANTENNA	524131.7038N	0085652.8962W	19.50

Obstacle Number	Survey Number	Description	Latitude	Longitude	Height m
1	2468	AP_LIGHT_BAR	524240.1446N	0085419.1320W	6.12
2	2467	AP_LIGHT_BAR	524240.4482N	0085419.5179W	6.15
3	2470	AP_LIGHT_BAR	524241.0380N	0085418.2636W	6.15
4	2472	AP_LIGHT_BAR	524240.4235N	0085417.4797W	6.16
5	2432	SIGNPOST	524240.6223N	0085417.6534W	6.60
6	1735	BUILDING_AERIAL	524247.3214N	0085410.2475W	9.05
7	2922	BUSH	524248.3836N	0085407.6466W	11.33
8	2959	TREE	524244.0859N	0085402.1140W	12.97
9	2921	TREE	524248.2751N	0085407.3982W	13.65
10	2897	TREE	524249.0604N	0085407.5368W	17.19
11	2892	TREE	524250.0001N	0085407.9125W	18.98
12	2899	TREE	524251.9864N	0085404.6411W	22.67
13	2904	TREE	524256.0791N	0085358.9835W	26.40
14	2338	DVOR_DME	524315.3274N	0085306.5161W	41.51

LEGEND	PLAN	PROFILE
IDENTIFICATION NUMBER	25	
HEIGHT AMSL		
TREE / BUSH		
POLE, AERIAL, TOWER, ETC		
TERRAIN PENETRATING		

Amendment		
No	Date	Entered by

ORDER OF ACCURACY: Horizontal 3m; Vertical 0.3m

Aerodrome information current MARCH 2026

Based on survey dated MARCH 2026

AERO INFO DATE 26 NOV 2026

Change: Runway redesignated from 06/24 to 05/23. SLC Geomatic Solutions.